


BLDG 7 PARTIAL HVAC PLAN "A" – LOW PRESSURE DUCT
SCALE: 1/8" = 1'-0"

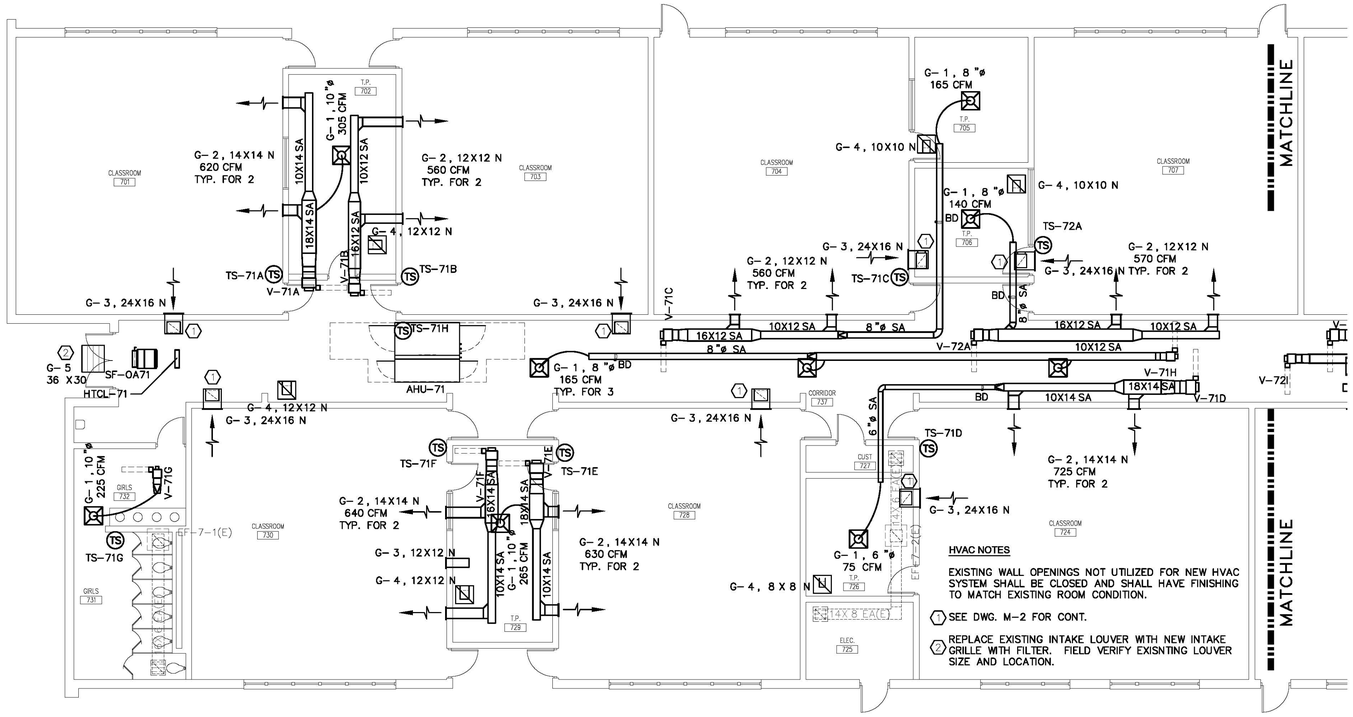


BLDG 7 PARTIAL HVAC PLAN "B" – LOW PRESSURE DUCT
SCALE: 1/8" = 1'-0"

FEB/15/12
1947HVAC LPD M01

REVISIONS


P&H ENGINEERING
POWELL & HINKLE ENGINEERING
1409 KINGSLEY AVENUE, BLDG 12A
ORANGE PARK, FLORIDA 32073
(904) 264-5570 FAX:(904) 278-2646
FLA. REG. # EB-0004577

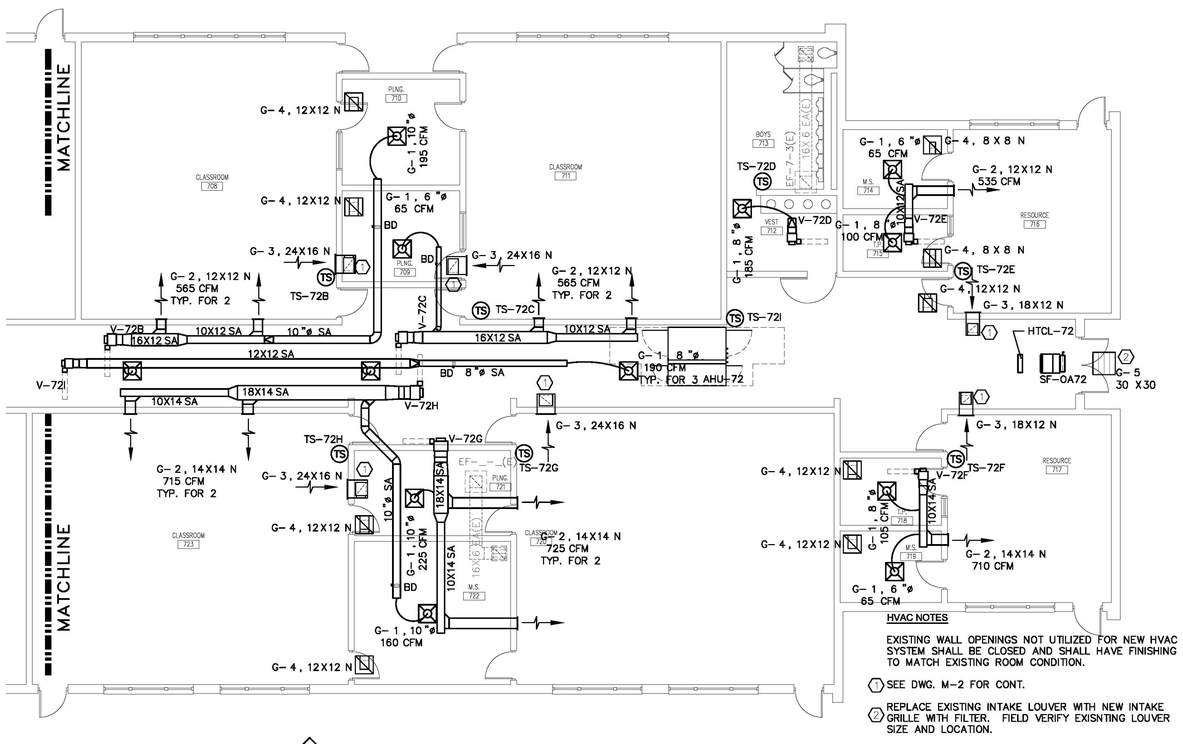
# SUWANNEE COUNTY MIDDLE SCHOOL
## HVAC MODIFICATIONS – BUILDING 7
LIVE OAK, FLORIDA

DATE: 2/17/12
SCALE: 1/8"
DRAWN: GCM
JOB: 1947
SHEET: M-1
OF 6 SHEETS